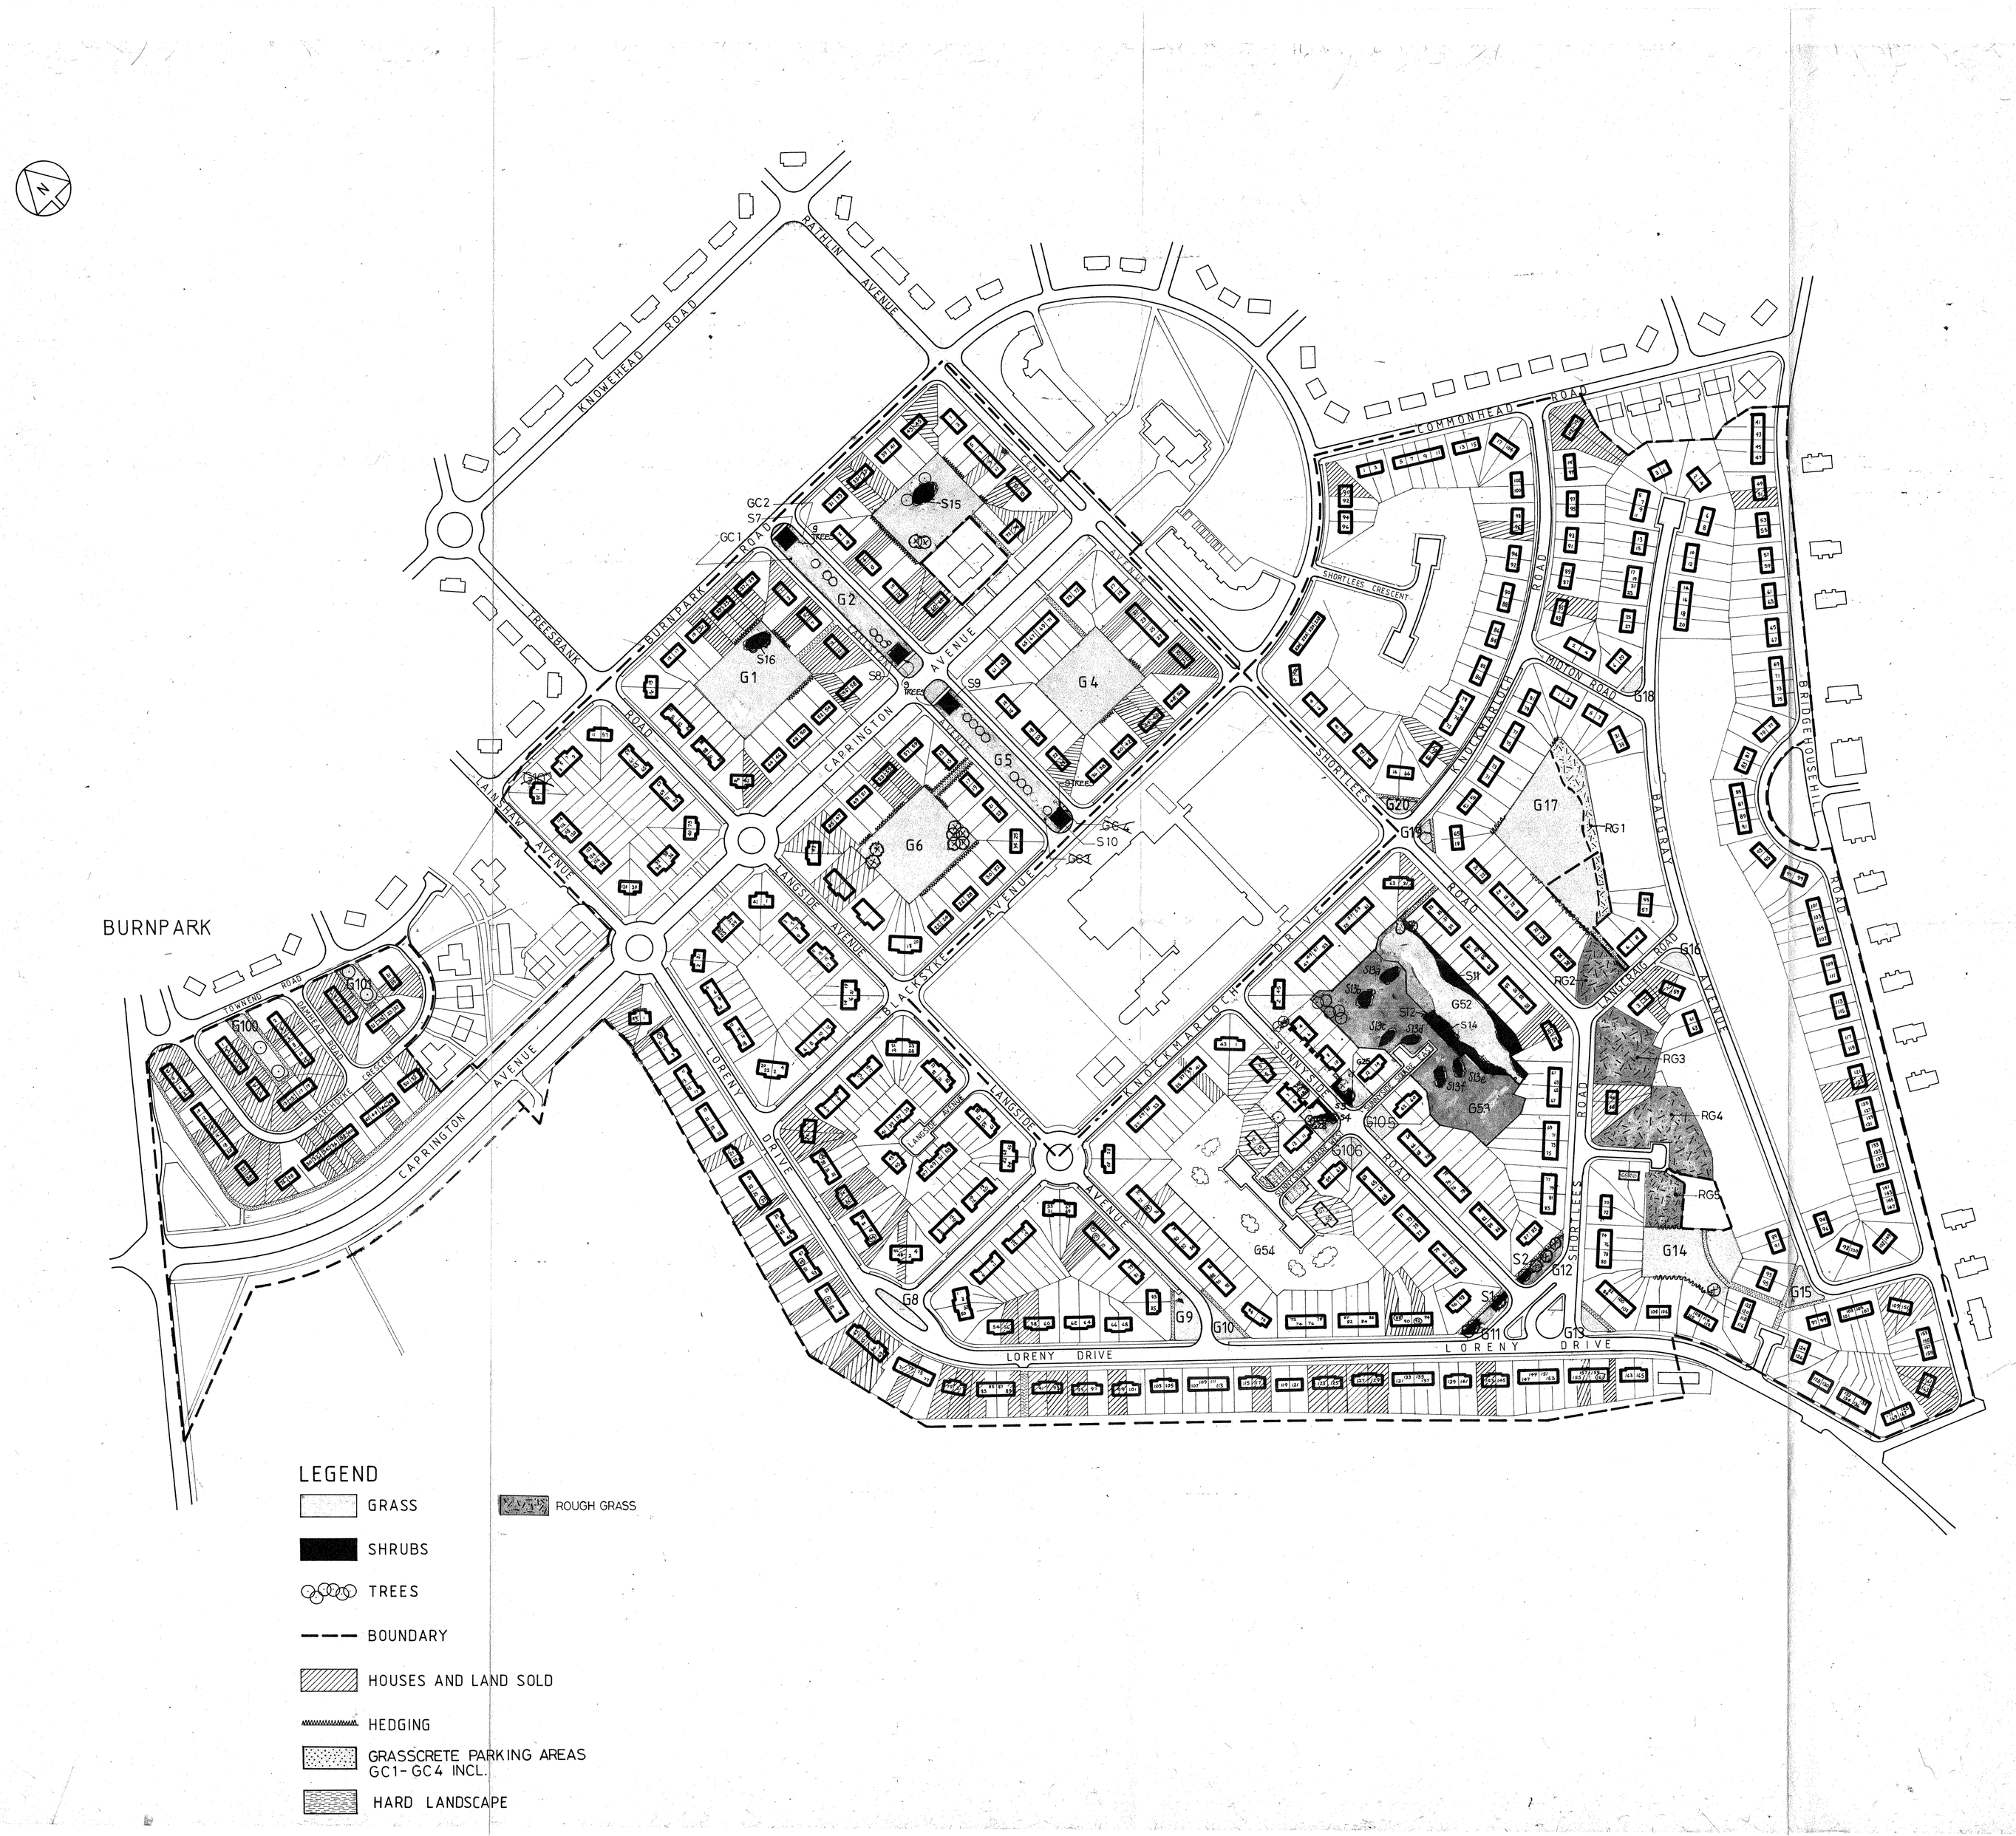

A.	TREE NOS. AMENDED	NOV 91
B.	AREAS GC1, GC2, GC3 & GC4 ADDED. SHRUB BEDD S7, S8 S9 & S10 ADDED. ADDITION OF TREED TO G12 & G15. & NOTE TREED IN ST-S10 INCL. TONE REMOVED FROM G21, 22, 23, 24, 25, 26 27, 28 & G4 & G5. ADD GRASS AREA G52 & SHRUB BEDD S11 & S12 MARKING UP OF AREA G106	DEC 91 4/95

HOUSE SALES UPDATE
BURNBANK
38 MARCHDYKE CRES. NOV. 88
SHORTLEES:
29 CENTRAL AVENUE NOV. 88
21 BURNPARK ROAD. NOV. 91

HOUSES DEMOLISHED, SHORTLEES CRESS, + OFF SHORTLEES RD. APRIL 95.

HARD LANDSCAPE UPDATED 31/10/95 SF

NEW CONTRACT ISSUE ~~4/2001 - 3/2002~~ 18/2/01 RMV

(G) CONTRACT DETAILS AMENDED. DEC 00 RMV

(F) S13, S14, S15, S16, G53, G54, RG1, RG2, RG3, RG4, RG5 ADDED. GRASSCRETE AREAS GC1-GC4 OMITTED. AREAS G17, S1, S2, S12 REDUCED. AREAS G11, G12, G52 INCREASED. HEDGING ADDED. TREE Nos AMENDED. PROJECT TITLE AND CONTRACT No CHANGED. HOUSE SALES UPDATED. FEB. 1998 RMV

(E) UPDATE OF GRASS + HOUSE NOS. 4/95.

(D) UPDATE OF TREES + GRASS AREAS 1/95.

(C) DRAWING UPDATED WITH HOUSE SALES AND TITLE PANEL CHANGED

REVISIONS: 'G'

JOB/DRAWING No: 01/858/AY - 2

CLIENT: EAST AYRSHIRE HOUSING PARTNERSHIP

PROJECT: EAST AYRSHIRE OPEN SPACE MAINTENANCE

DRAWING TITLE: BURNPARK + SHORTLEES

SCALE 1:1250 DATE FEB '98 DRAWN W.P. RMV CHECKED

C.D. ENVIRONMENTAL DESIGN LTD.
Sir James Clark Building · Abbey Mills · Paisley PA1 1TJ
Tel: 0141 561 7770
42 Haymarket Terrace · Edinburgh EH12 5LA
Tel: 0131 313 5332
Also at: Dingwall and Kilmarnock